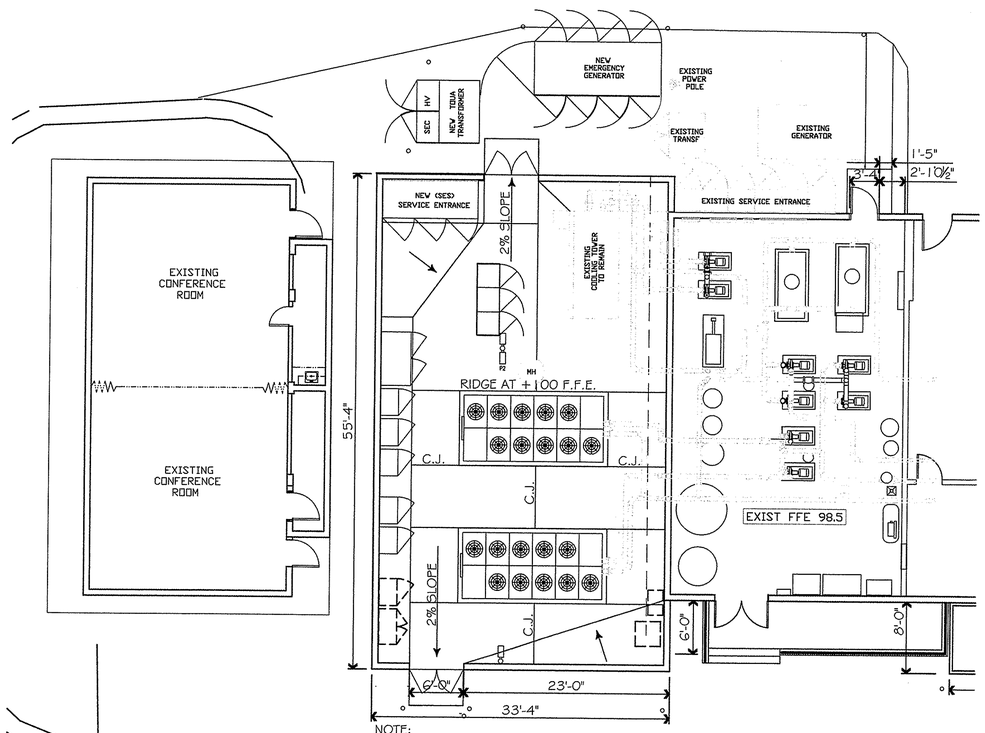

NOTE:
REFERENCE DEMOLITION FLOOR PLAN SHEET A1.1 FOR DEMOLITION INFORMATION THIS AREA.

ENLARGED SITE PLAN (MECHANICAL YARD)

SCALE: 1" = 1/8"

REF NORTH NORTH

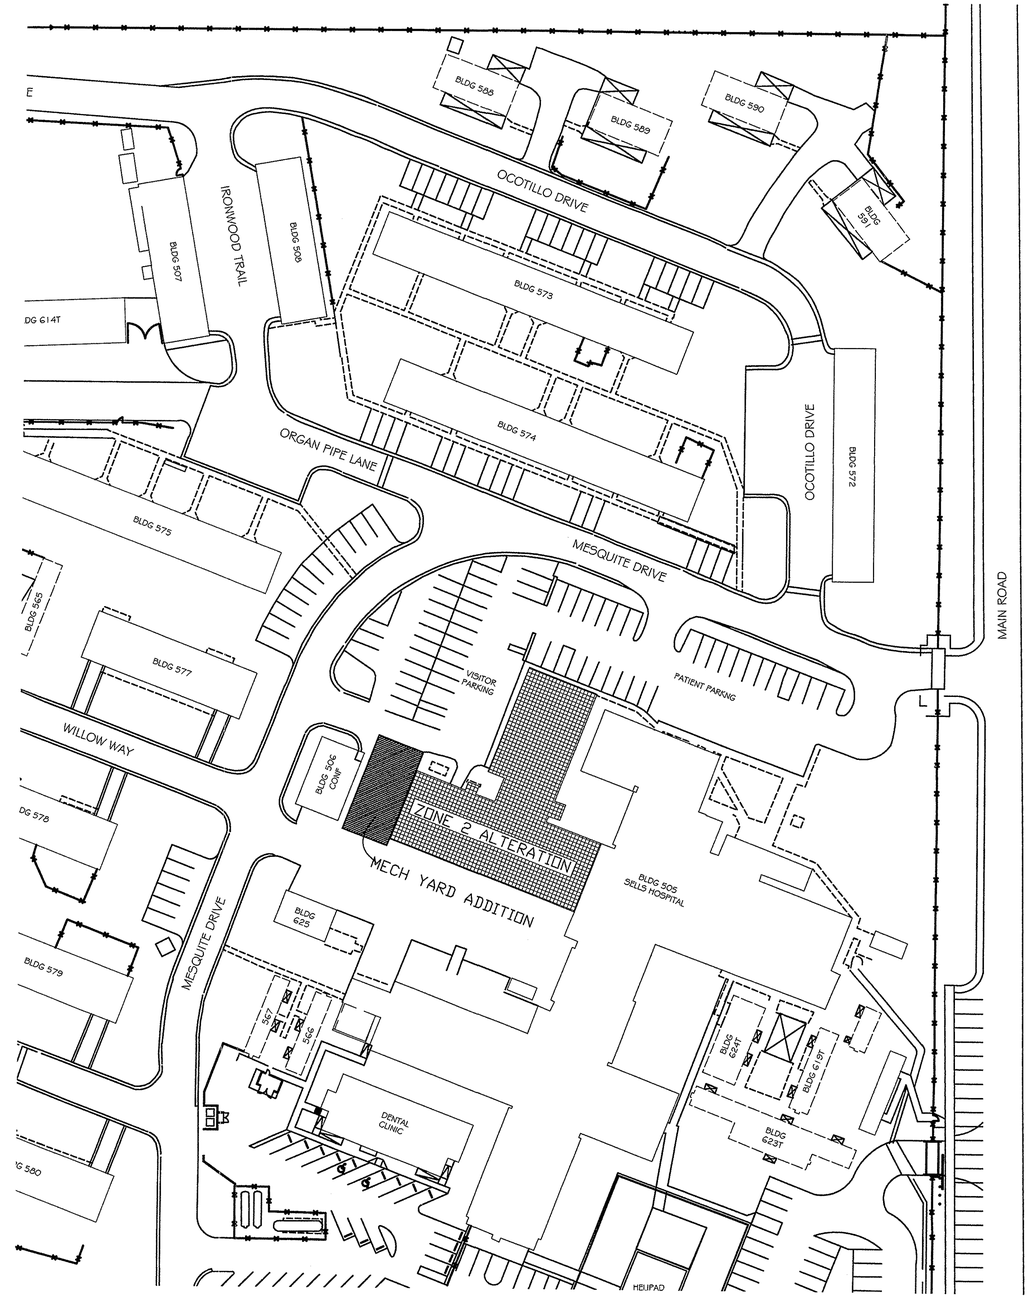

OVERALL SITE PLAN

SCALE: 1" = 50'-0"

NORTH

REV	DATE	DESCRIPTION			BY
APPROVED		STRUCTURAL	ARCHITECTURAL	MECHANICAL	ELECTRICAL

DEPARTMENT OF HEALTH AND HUMAN SERVICES
INDIAN HEALTH SERVICE
ENGINEERING SERVICES DALLAS
DALLAS TEXAS

SELLS HOSPITAL HVAC PHASE III
SELLS, ARIZONA

DRAWN	CBL	CHECKED	MF	SCALE	AS NOTED	DATE	30 JUNE 2009

JOHNSON SMITTHIPONG & ROSAMOND
ARCHITECTS, INC. ARCHITECTURE

SITE PLAN

PROJECT NUMBER TU3SE051H8
DRAWING NUMBER C1
SHEET

REGISTERED ARCHITECT
CERTIFICATE NO.
22712
SUTHIPAN SMITTHIPONG
Date Signed 6/30/09
ARIZONA, U.S.A.